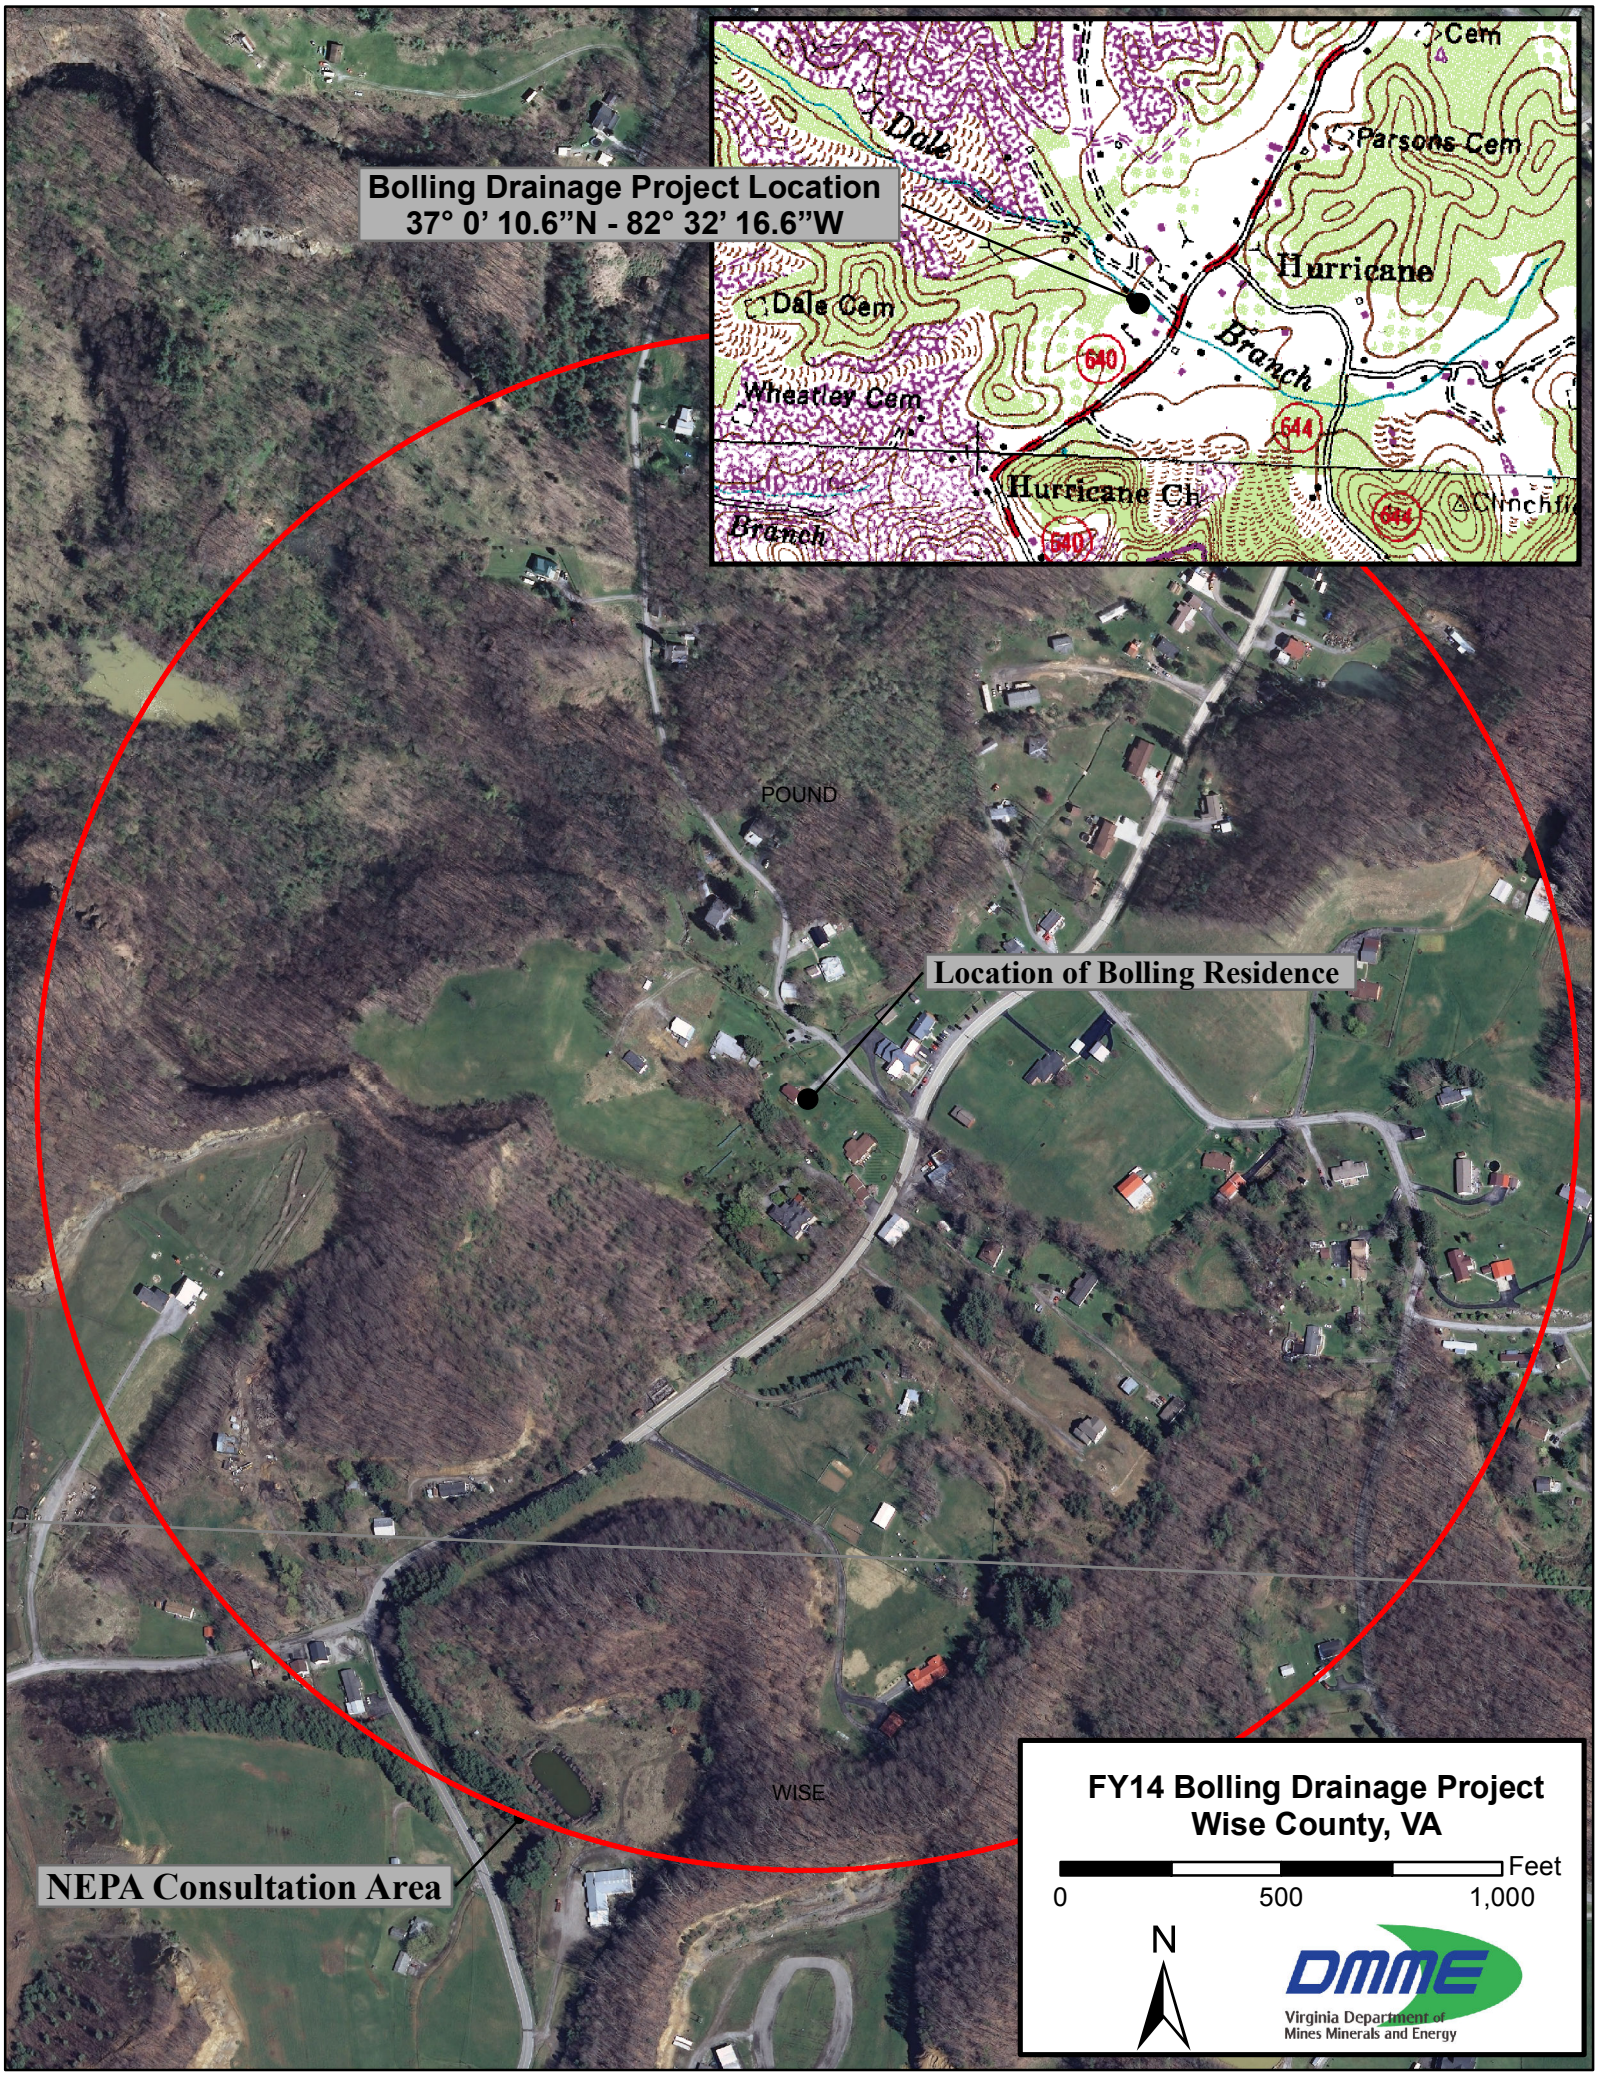
Bolling Drainage Project Location
37° 0' 10.6"N - 82° 32' 16.6"W
Dale
Parsons Cem
Hurricane
Dale Cem
Branch
640
Wheatley Cem
644
Hurricane Ch
Branch
644
Cem
POUND
Location of Bolling Residence
WISE
NEPA Consultation Area
FY14 Bolling Drainage Project
Wise County, VA
Feet
0
500
1,000
N
DMME
Virginia Department of
Mines Minerals and Energy